DECK TILES ON PEDESTALS

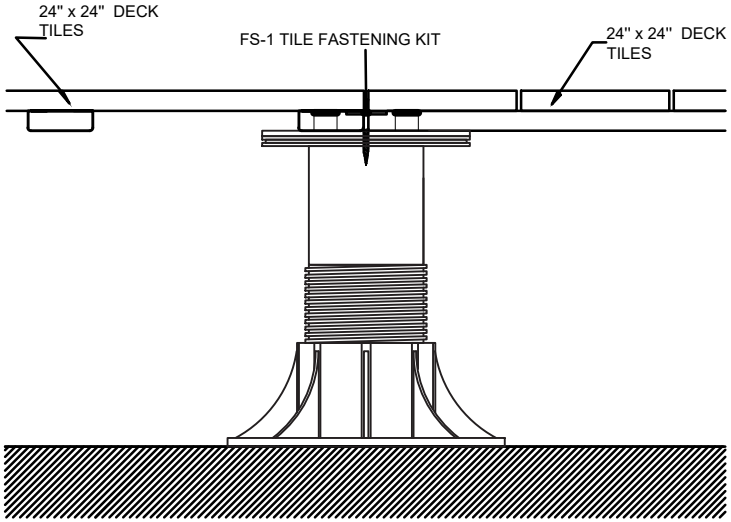

1/2 DECK TILES ATTACHMENT TO PEDESTAL DETAIL
SCALE: 3" = 1'-0"

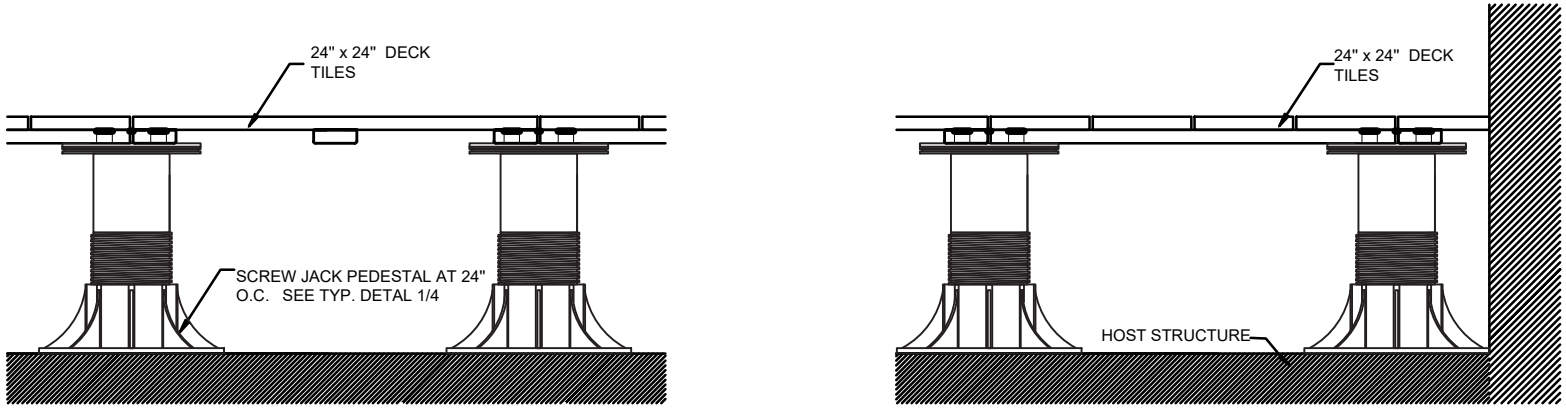

2/2 DECK TILES SECTION DETAIL
SCALE: 2" = 1'-0"

REVISED BY: Lina.L REVISE ON: REVISED DATE:	PAGE NO. 2	dassoXTR Fused Bamboo® for Exterior Use 6060 Boat Rock Blvd SW Atlanta, GA 30336 www.dassoxtr.com Tel: 1-404-691-6872	PRODUCT: Deck Tiles System
SAP V.: dasso XTR			TITLE: Deck Tiles On Pedestals
			DRAWED BY: Lina.L DATE: Jan 01, 2020 SCALE: 1:1 CONTACT: 1-404-691-6872
			FILE: EPC-DT20-606S-PP.DWG PRINTED:

Thickness tolerance: ±0.2mm
Width tolerance: ±0.2mm
length tolerance: ±1mm